


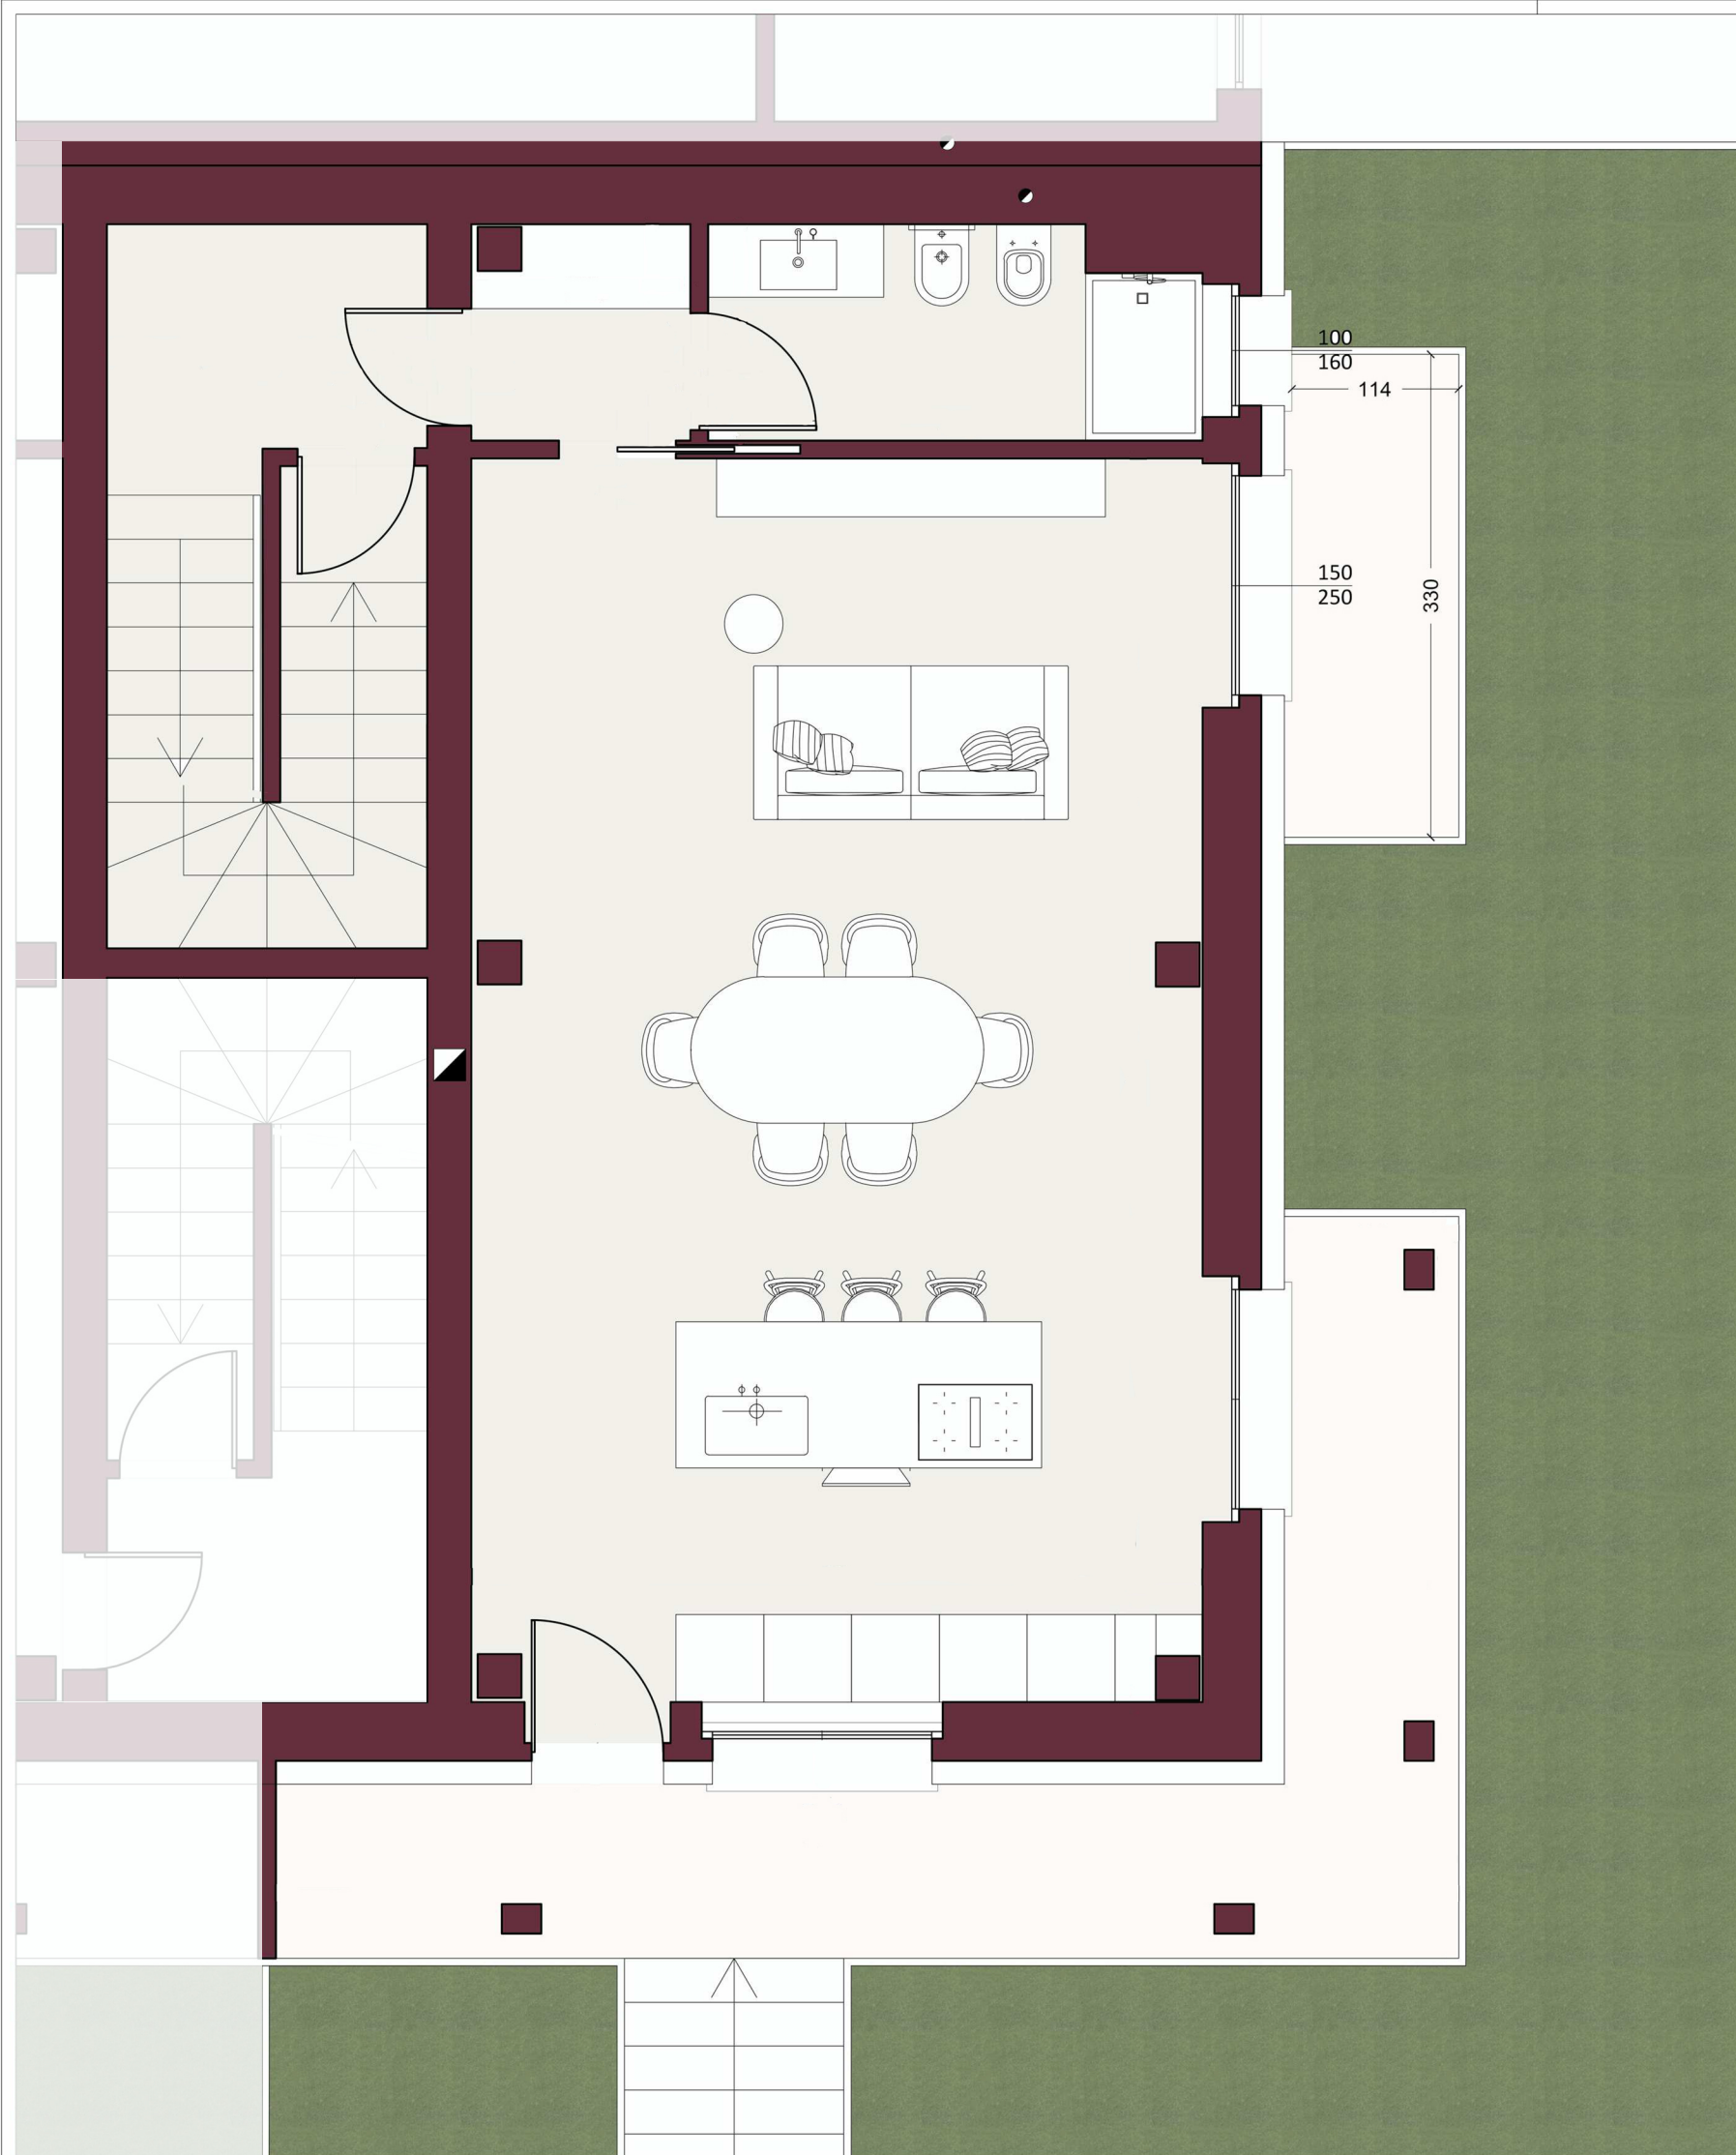

Piano Rialzato

1:50